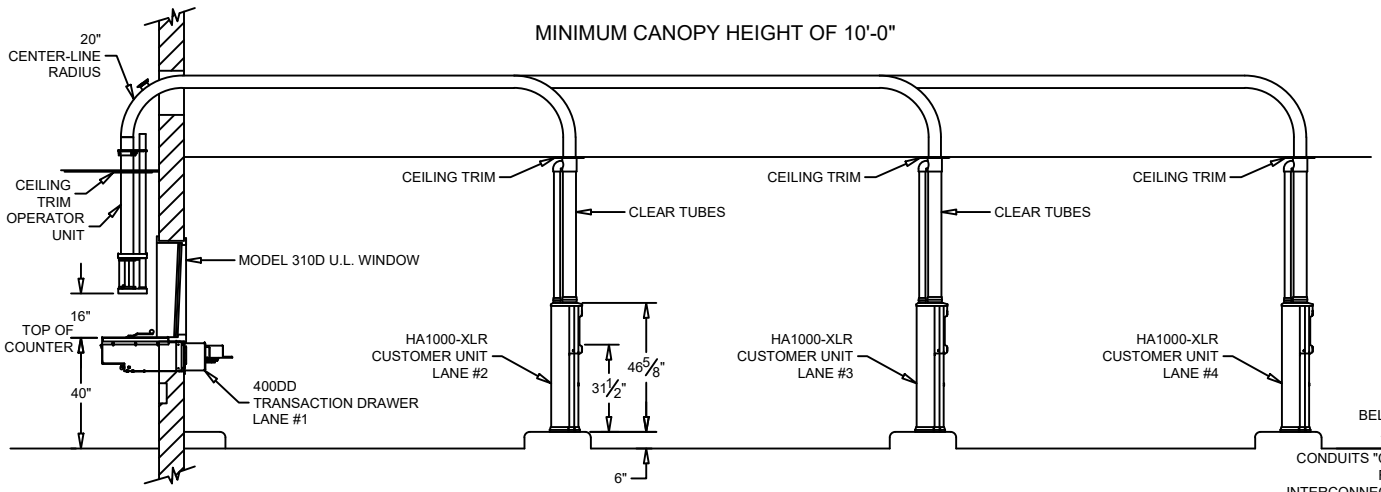

SECTION

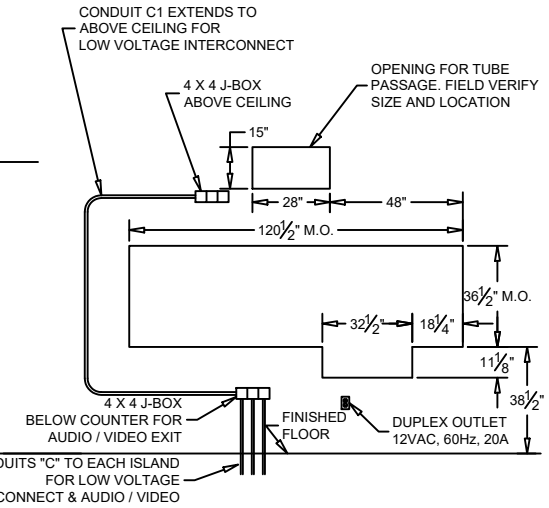

MASONRY DETAIL
(FOR MODEL 310D U.L. WINDOW)

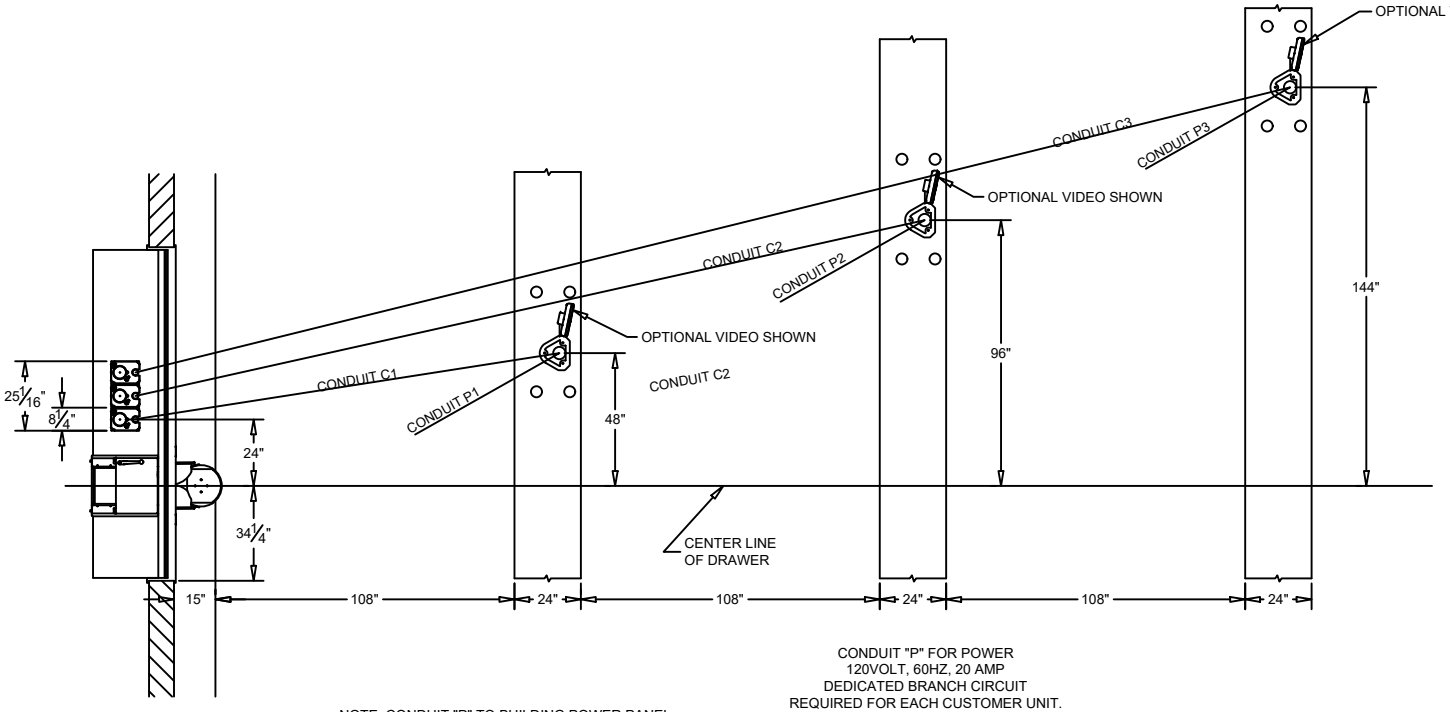

PLAN

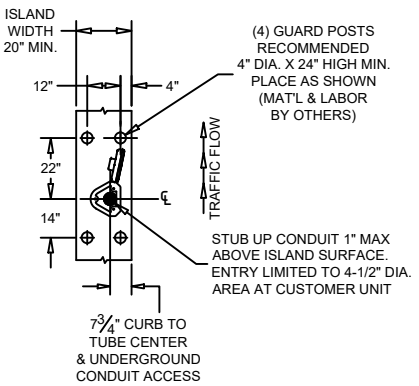

ISLAND DETAIL

ADDITIONAL DRAWINGS TO REFERENCE:
95-696, 99-915, & 99-1140

CONDUIT "P" FOR POWER
120VOLT, 60HZ, 20 AMP
DEDICATED BRANCH CIRCUIT
REQUIRED FOR EACH CUSTOMER UNIT.

NOTE: CONDUIT "P" TO BUILDING POWER PANEL
CONDUIT "C" TO JUNCTION BOX BELOW COUNTER
AND EXTENDED ABOVE CEILING TO TELLER AREA

est. 1967
HAMILTON
CUSTOM MADE SECURITY

PROPRIETARY AND CONFIDENTIAL
THESE DRAWINGS ARE THE PROPERTY OF HAMILTON SAFE CO. AND SHALL NOT BE REPRODUCED,COPIED,USED AS THE BASIS FOR MANUFACTURE OR SALE OF APPARATUS WITHOUT PERMISSION

DESCRIPTION
PNEUMATIC TUBE SYSTEMS
MODEL HA1000-XLR
"312" SYSTEM - OVERHEAD TUBING

REVISION DESCRIPTION	DATE
MIN CANOPY HEIGHT OF 10, CHANGED LANE WIDTH TO 9', 400DD M.O. HEIGHT TO 11 1/8	6/8/2023

DRAWING/MODEL NUMBER	DATE
99-1150	10/8/2021